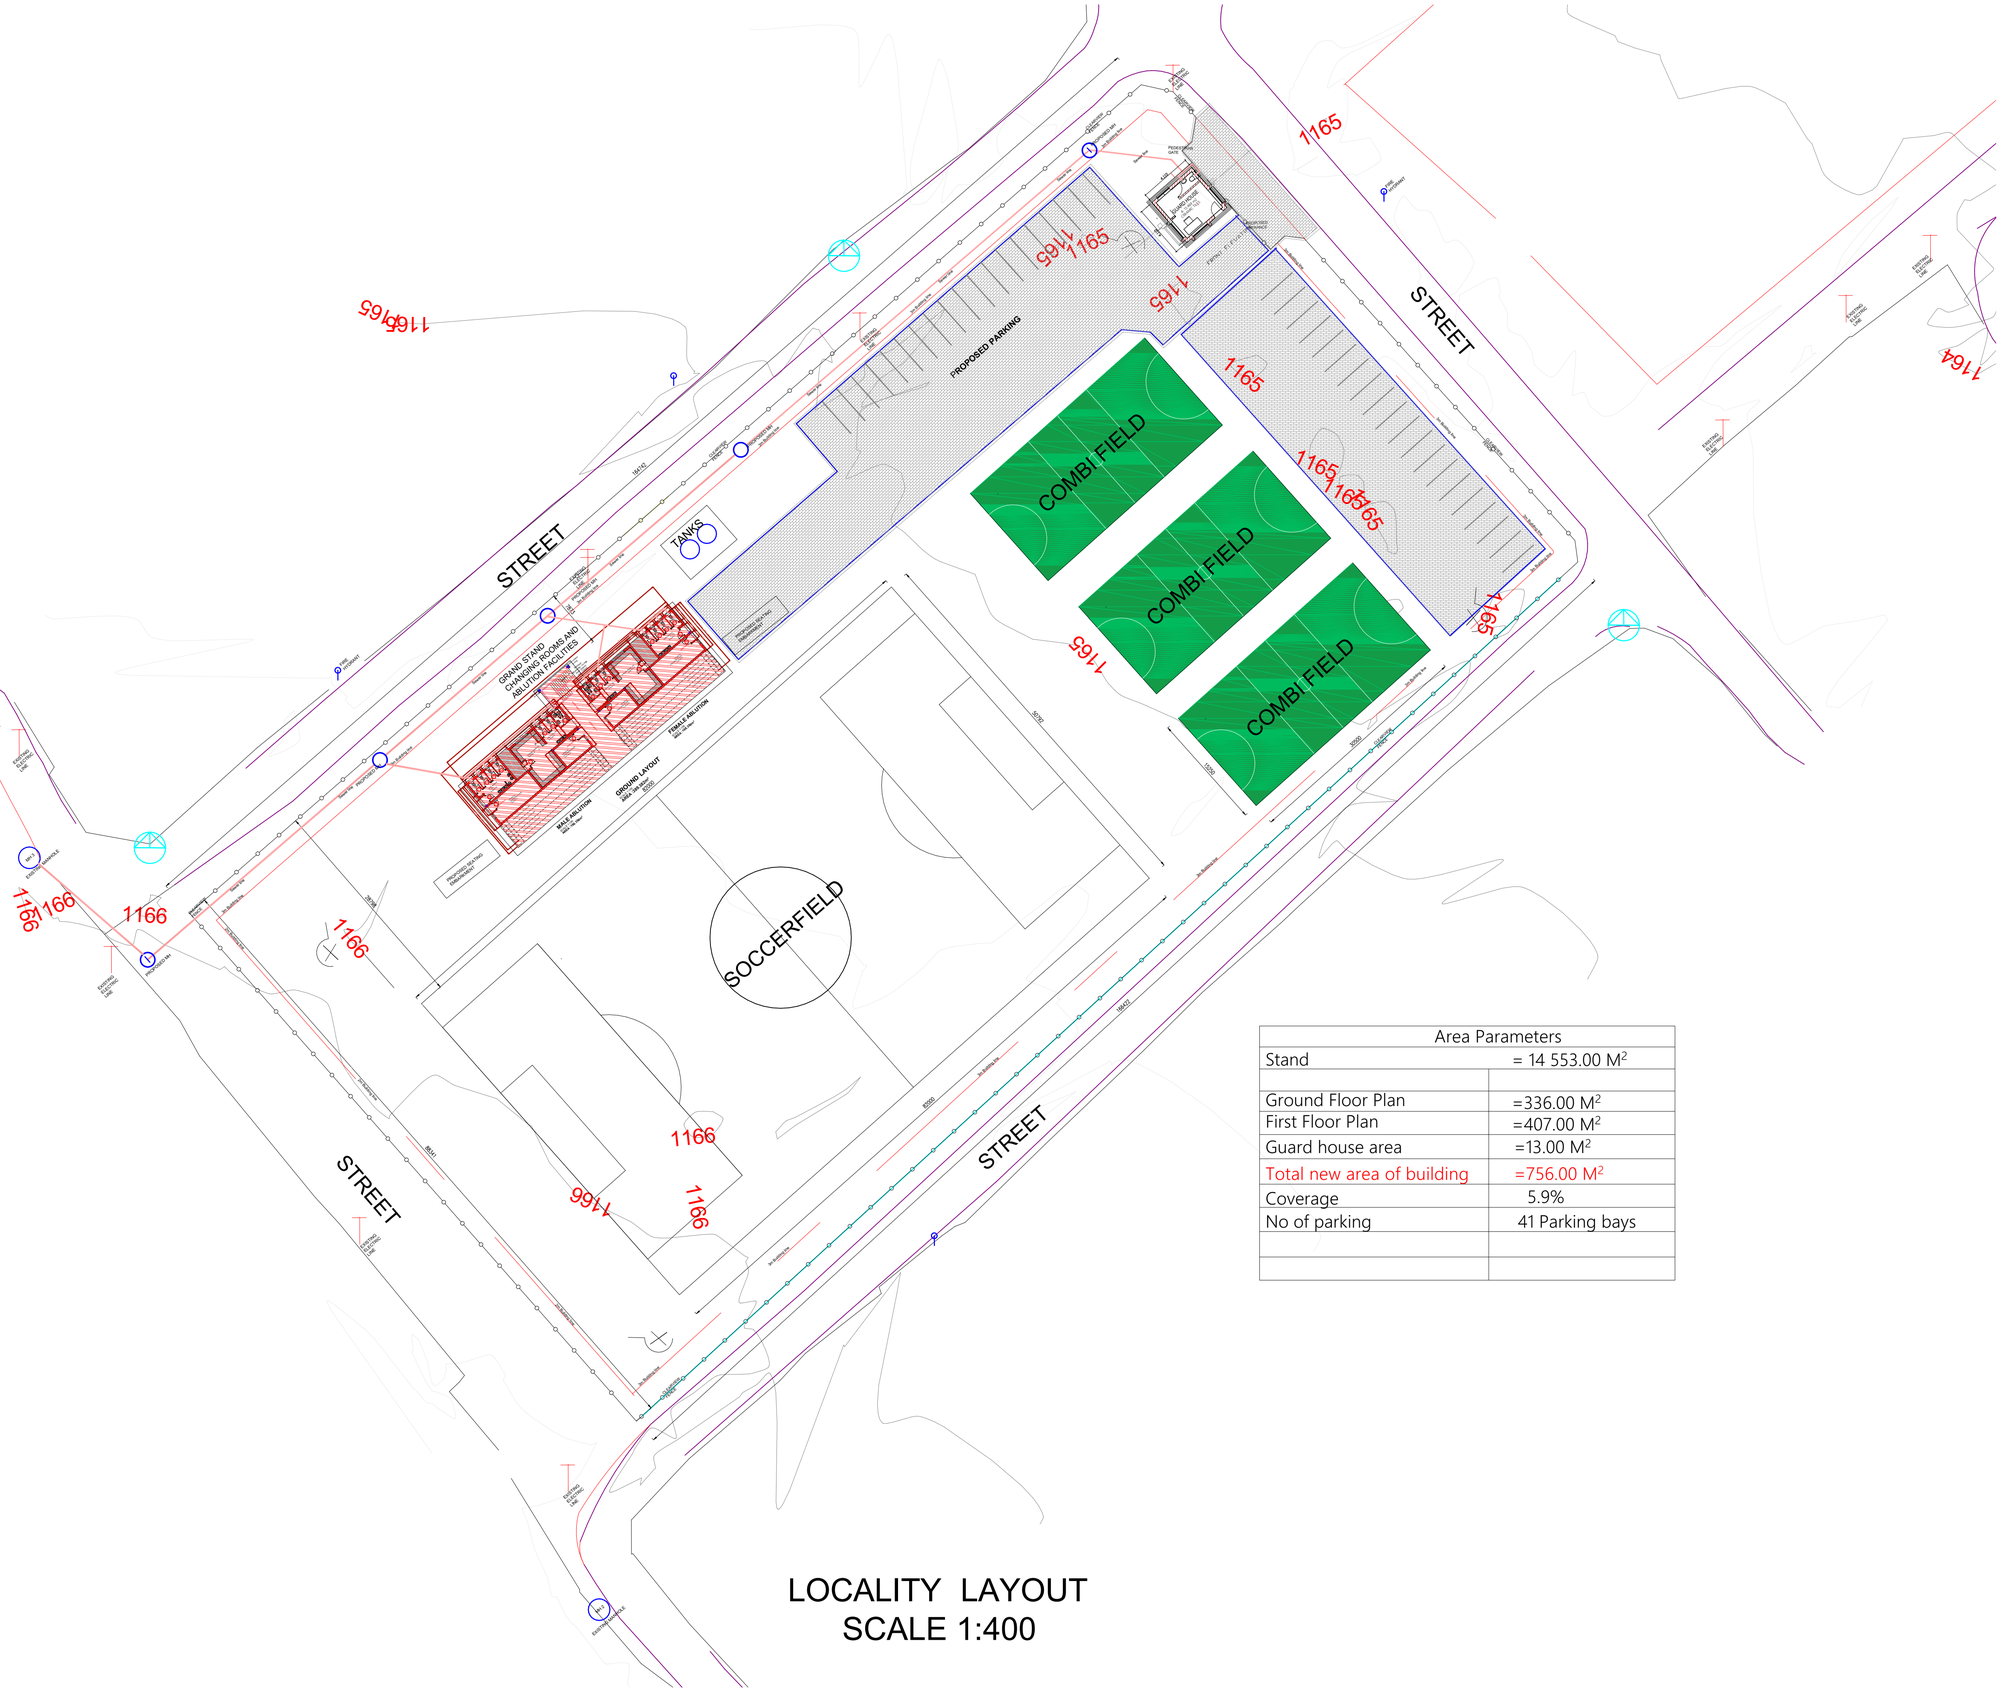

LOCALITY LAYOUT
SCALE 1:400

Area Parameters	
Stand	= 14 553.00 M²
Ground Floor Plan	=336.00 M²
First Floor Plan	=407.00 M²
Guard house area	=13.00 M²
Total new area of building	=756.00 M²
Coverage	5.9%
No of parking	41 Parking bays

Client :

RUSTENBURG LOCAL MUNICIPALITY

Project Title:

SPORTS FACILITIES IN WARD 43, ERF NO 272 (SERALENG & KARLIEN PARK) IN RUSTENBURG LOCAL MUNICIPALITY

CLIENT RUSTENBURG LOCAL COUNCIL, SERALENG RESIDENT,ERF NO 272 SERALENG KARLENG PARK WARD 43

DRAWING NAME	GROUND FLOOR PLAN: ELEVATIONS: SECTIONAL ELEVATION SITE PLAN: WINDOW SCHUDULE
DRAWING SCALE:	1:100; 1:200
DRAWING NO.	SAH NO 289 OF PAGE 1

mentored by

name A T O DESIGNS
sacap no D 0406
contact no 072 515 2999
EMAIL atodesignes@live.com

Drawn By:

S.A VILAKAZI
CAD 44683842
tel: +27(14) 061 0207
cel: +27(76) 370 9518
email: HLATHIPROHOLD@HOTMAIL.COM
Office No : SUIT 3 Complex,
BEYERS NAUDE Street,
Rustenburg, 0299

Hlathi Project & Holdings

content of this is protected by copyright act 98 of 1978 and it is a property of HLATHI PROJECT & HOLDINGS (Pty) Ltd.